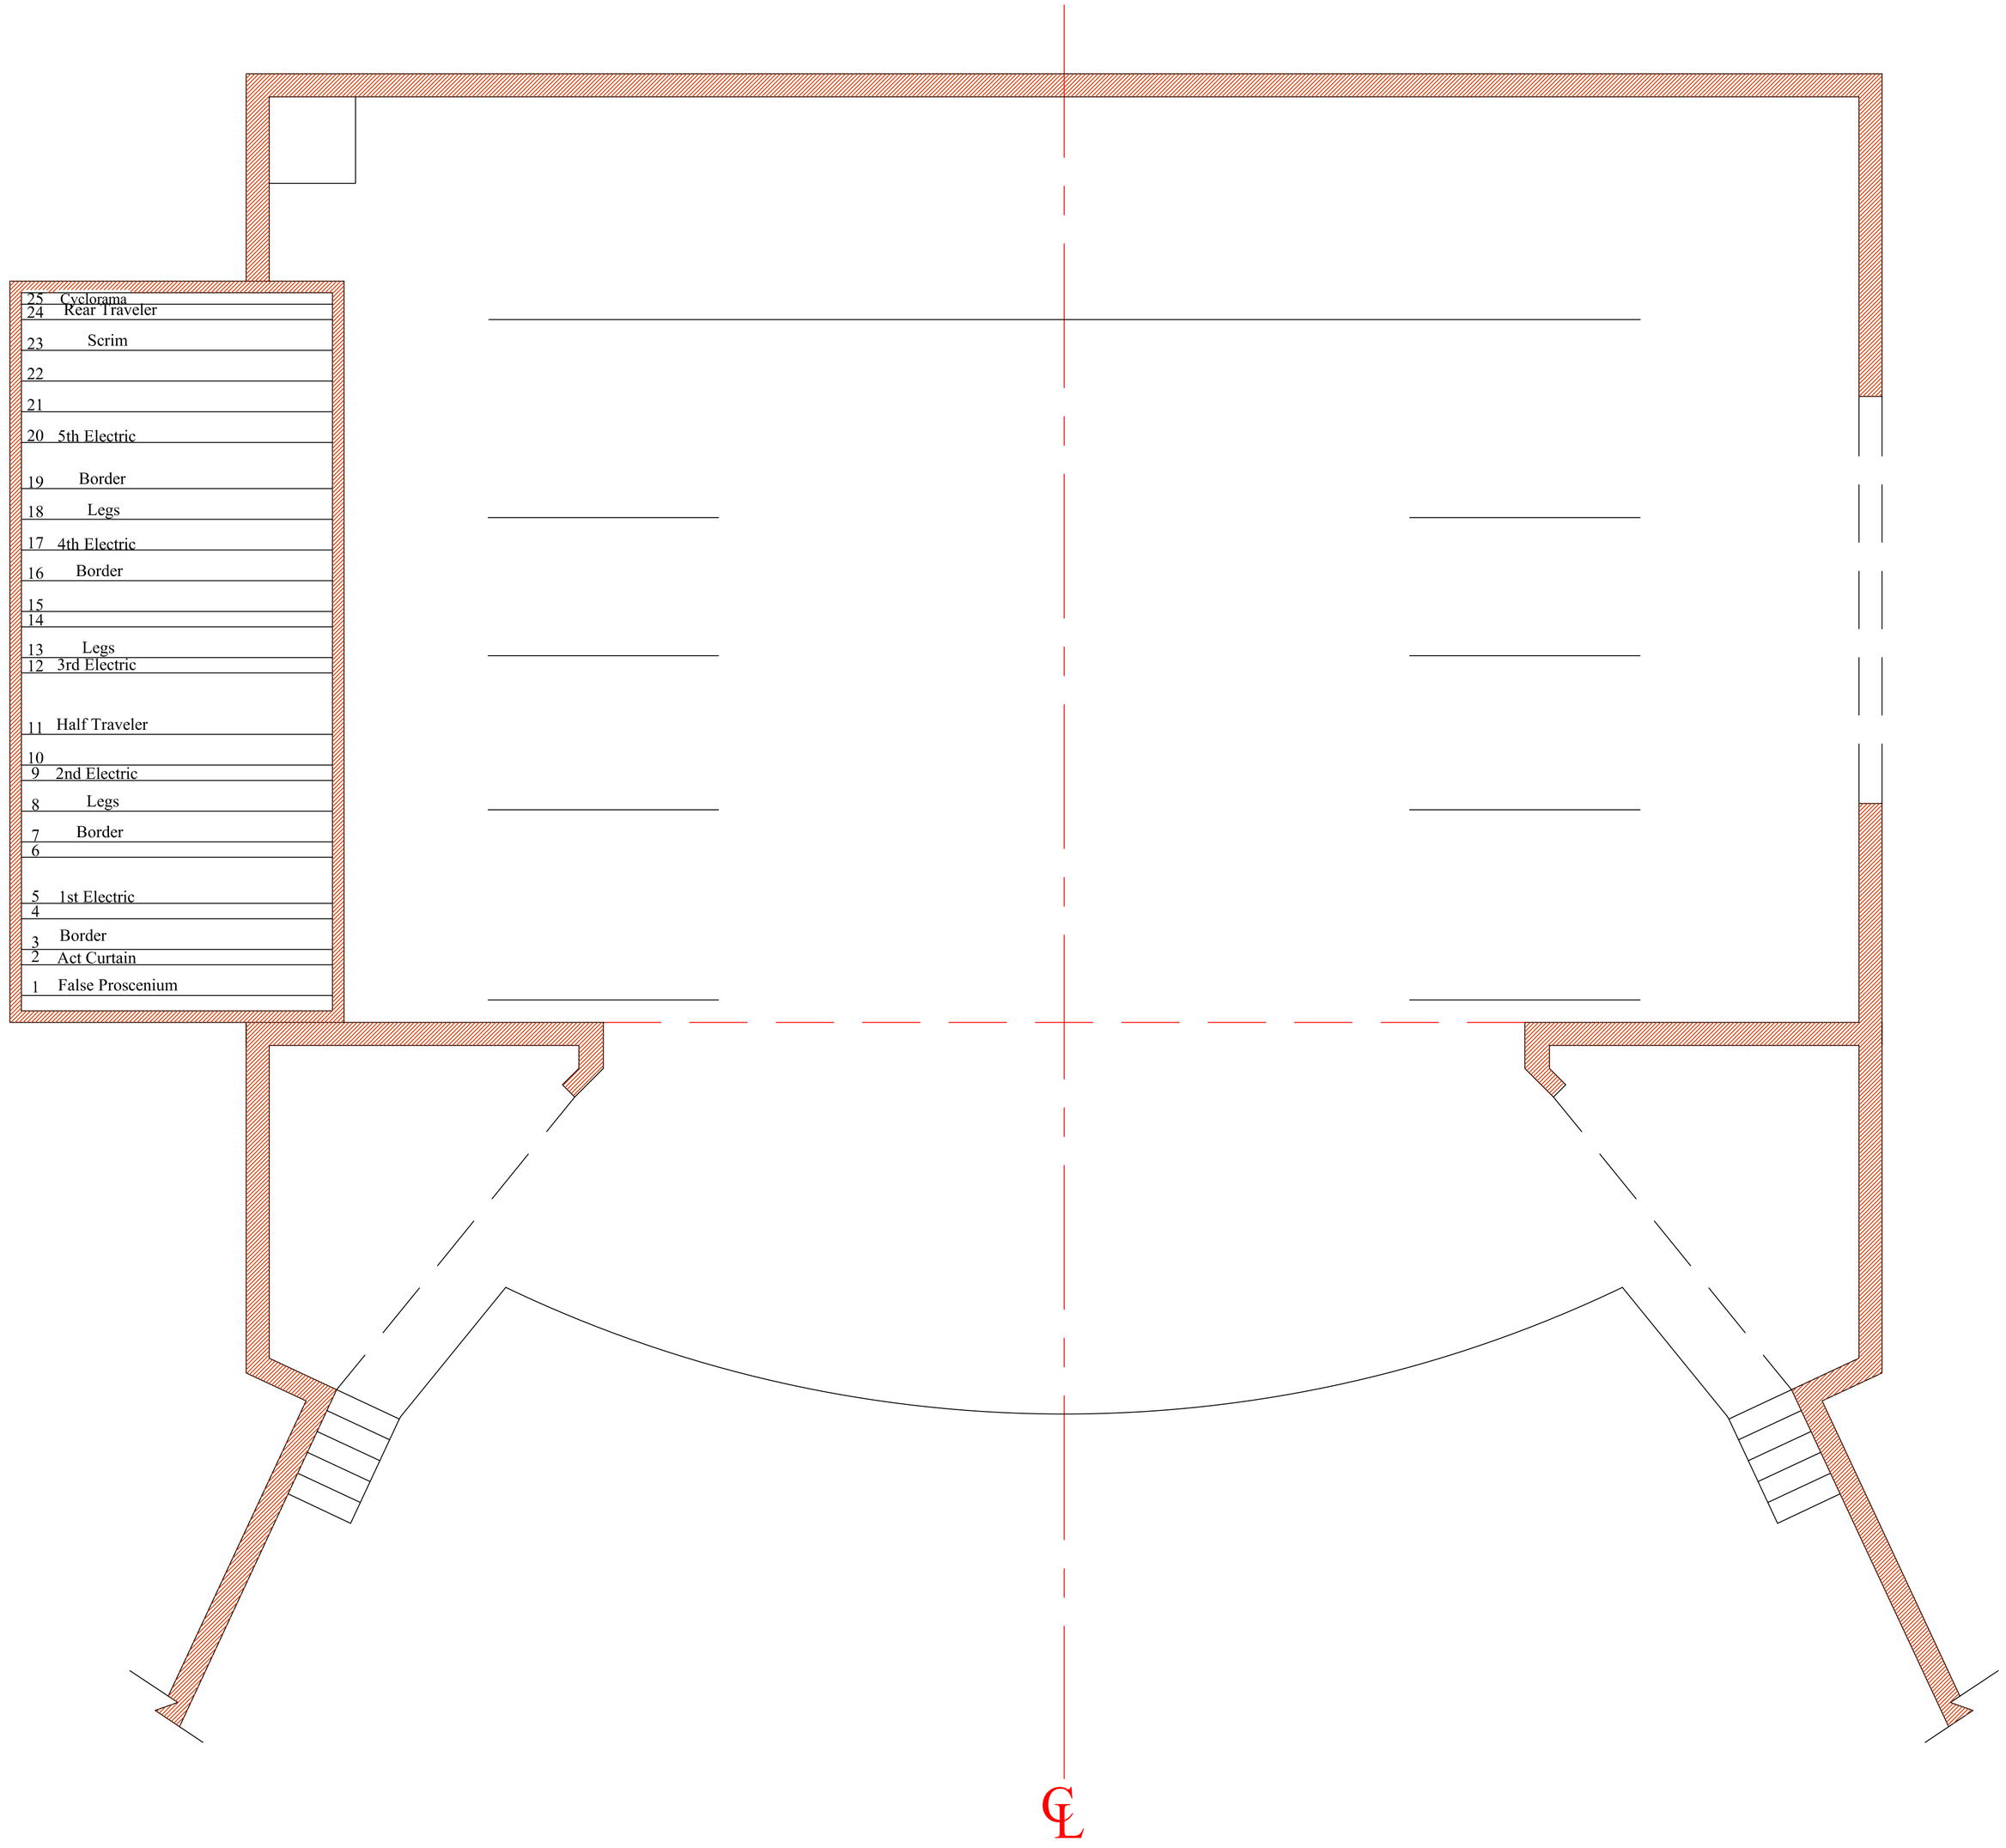

MTSU Tucker Theatre		
Play:		
Title: Ground Plan (arch D)		
Plate: 1	Design:	
	Direct:	
	Scale: 1/4"=1'-0"	
Of:	Date:	Checked