


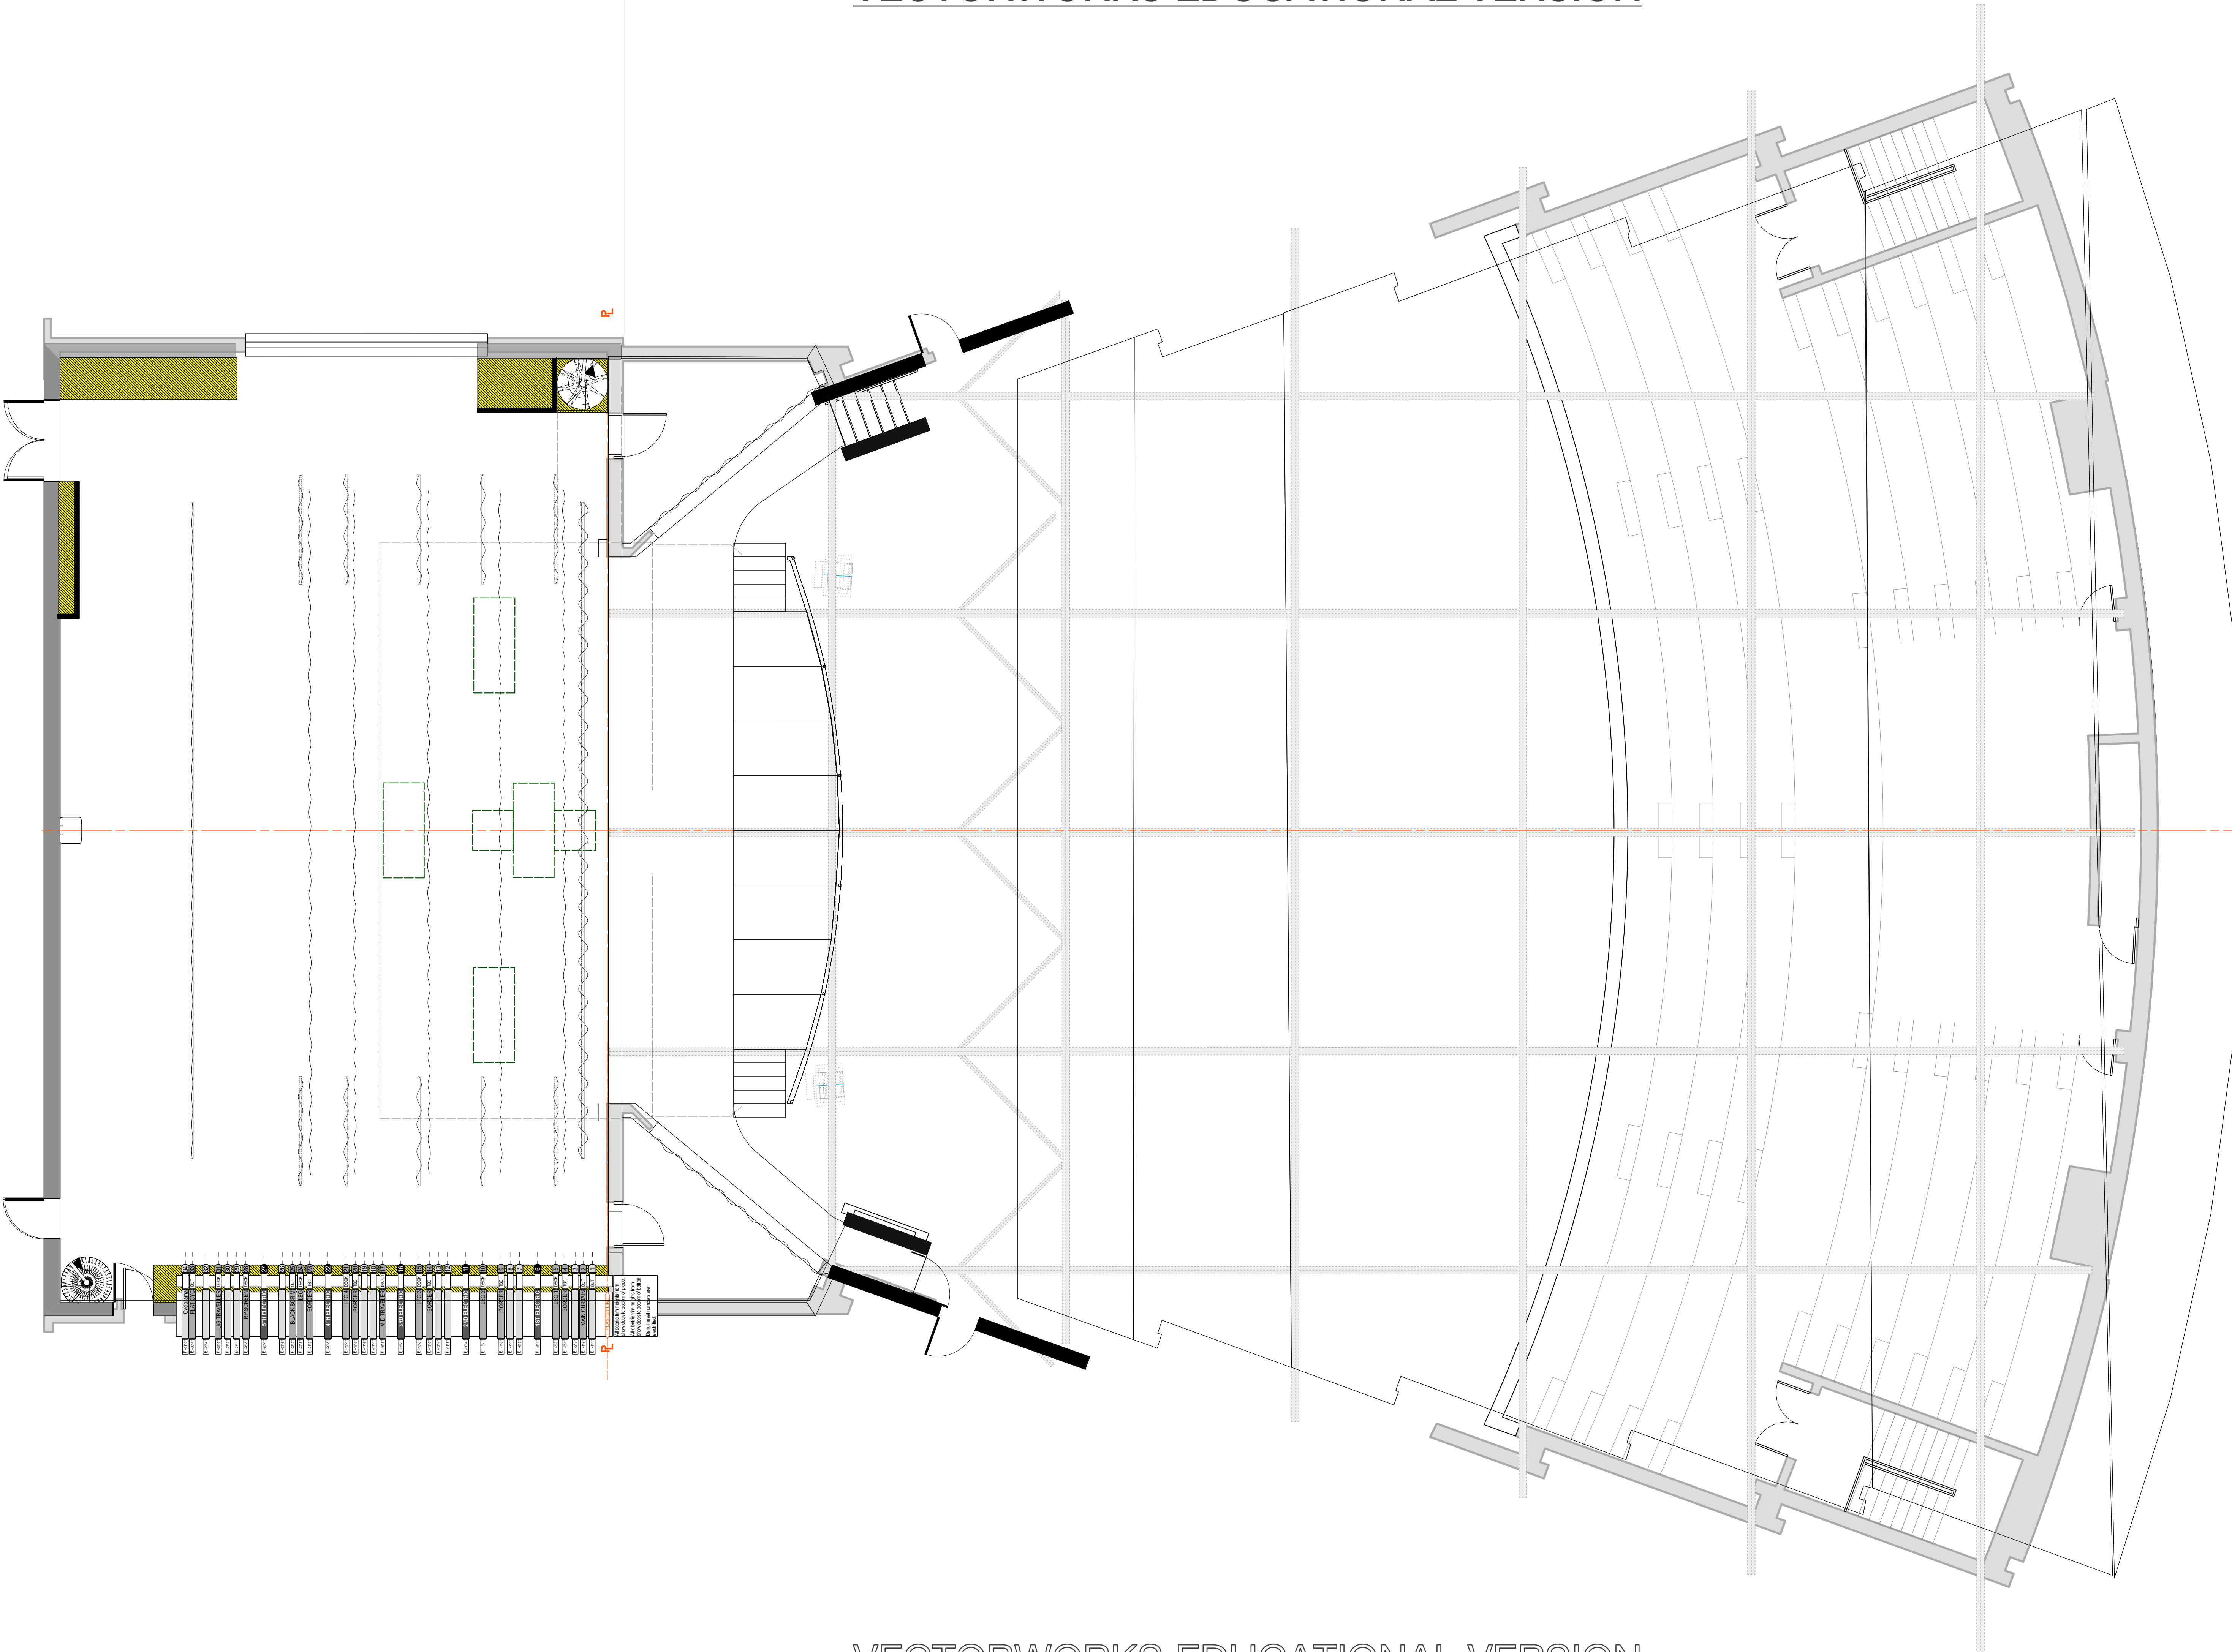

MIDDLE TENNESSEE STATE UNIVERSITY
THEATER & DANCE
PRESENTS
SHOW


DIRECTOR	DIRECTOR
SM	SM
SCENIC	SCENIC
LIGHTING	LIGHTING
COSTUMES	COSTUMES
PROPERTIES	PROPERTIES
SOUND	SOUND

THIS DRAWING REPRESENTS VISUAL CONCEPTS AND CONSTRUCTION SUGGESTIONS ONLY. IT DOES NOT REPLACE THE KNOWLEDGE AND ADVICE OF A LICENSED STRUCTURAL ENGINEER. THE DESIGNER IS UNQUALIFIED TO DETERMINE THE STRUCTURAL APPROPRIATENESS OF THIS DESIGN AND WILL NOT ASSUME RESPONSIBILITY FOR IMPROPER ENGINEERING OR USE.

SCALE	1:1	PLATE
DRAWN BY:	JU	
CREATED:		
REVISED:	DATE	
FILE		

Tucker May 16/17 February 2020 km

OF 8

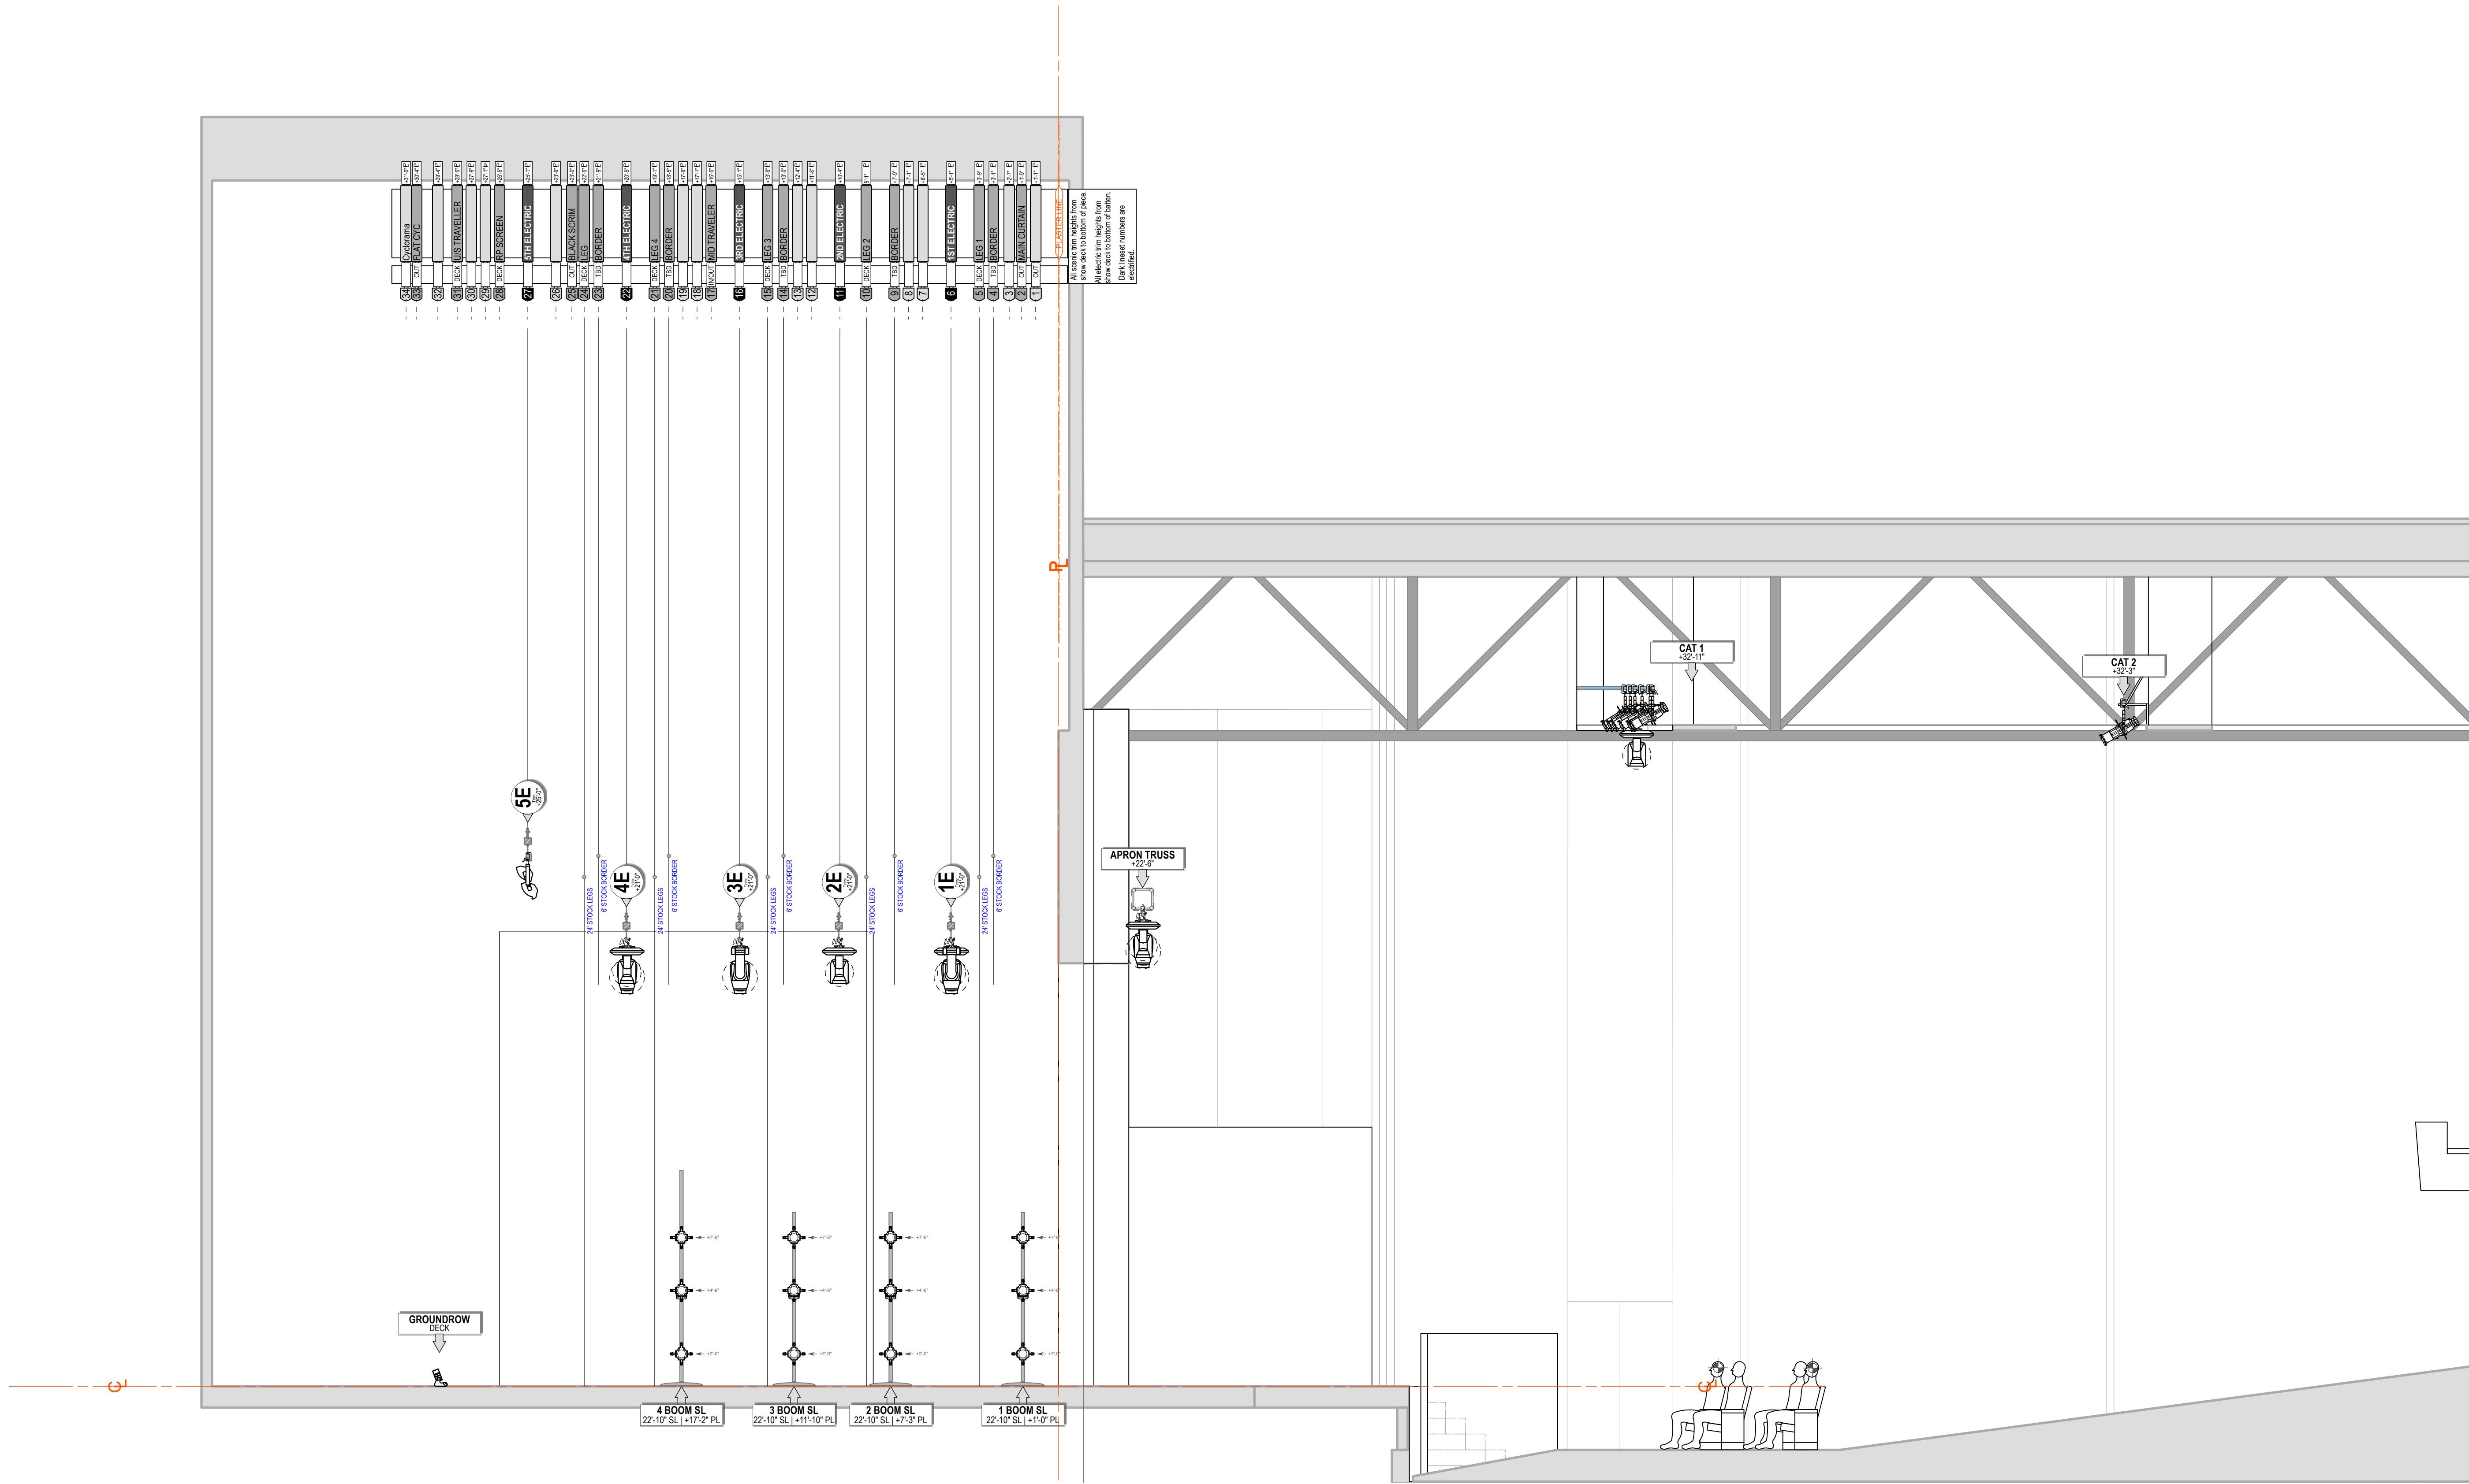


MIDDLE TENNESSEE STATE UNIVERSITY
THEATER & DANCE
PRESENTS
SHOW

DIRECTOR	SM	DIRECTOR	SM
SCENIC	SM	SCENIC	SM
LIGHTING	SM	LIGHTING	SM
COSTUMES	SM	COSTUMES	SM
PROPERTIES	SM	PROPERTIES	SM
SOUND	SM	SOUND	SM

THIS DRAWING REPRESENTS VISUAL CONCEPTS AND CONSTRUCTION SUGGESTIONS ONLY. IT DOES NOT REPLACE THE KNOWLEDGE AND ADVICE OF A LICENSED STRUCTURAL ENGINEER. THE DESIGNER IS UNQUALIFIED TO DETERMINE THE STRUCTURAL APPROPRIATENESS OF THIS DESIGN AND WILL NOT ASSUME RESPONSIBILITY FOR IMPROPER ENGINEERING OR USE.

SCALE	1:1	PLATE
DRAWN BY	JU	
CREATED		
REVISED	DATE	
FILE		

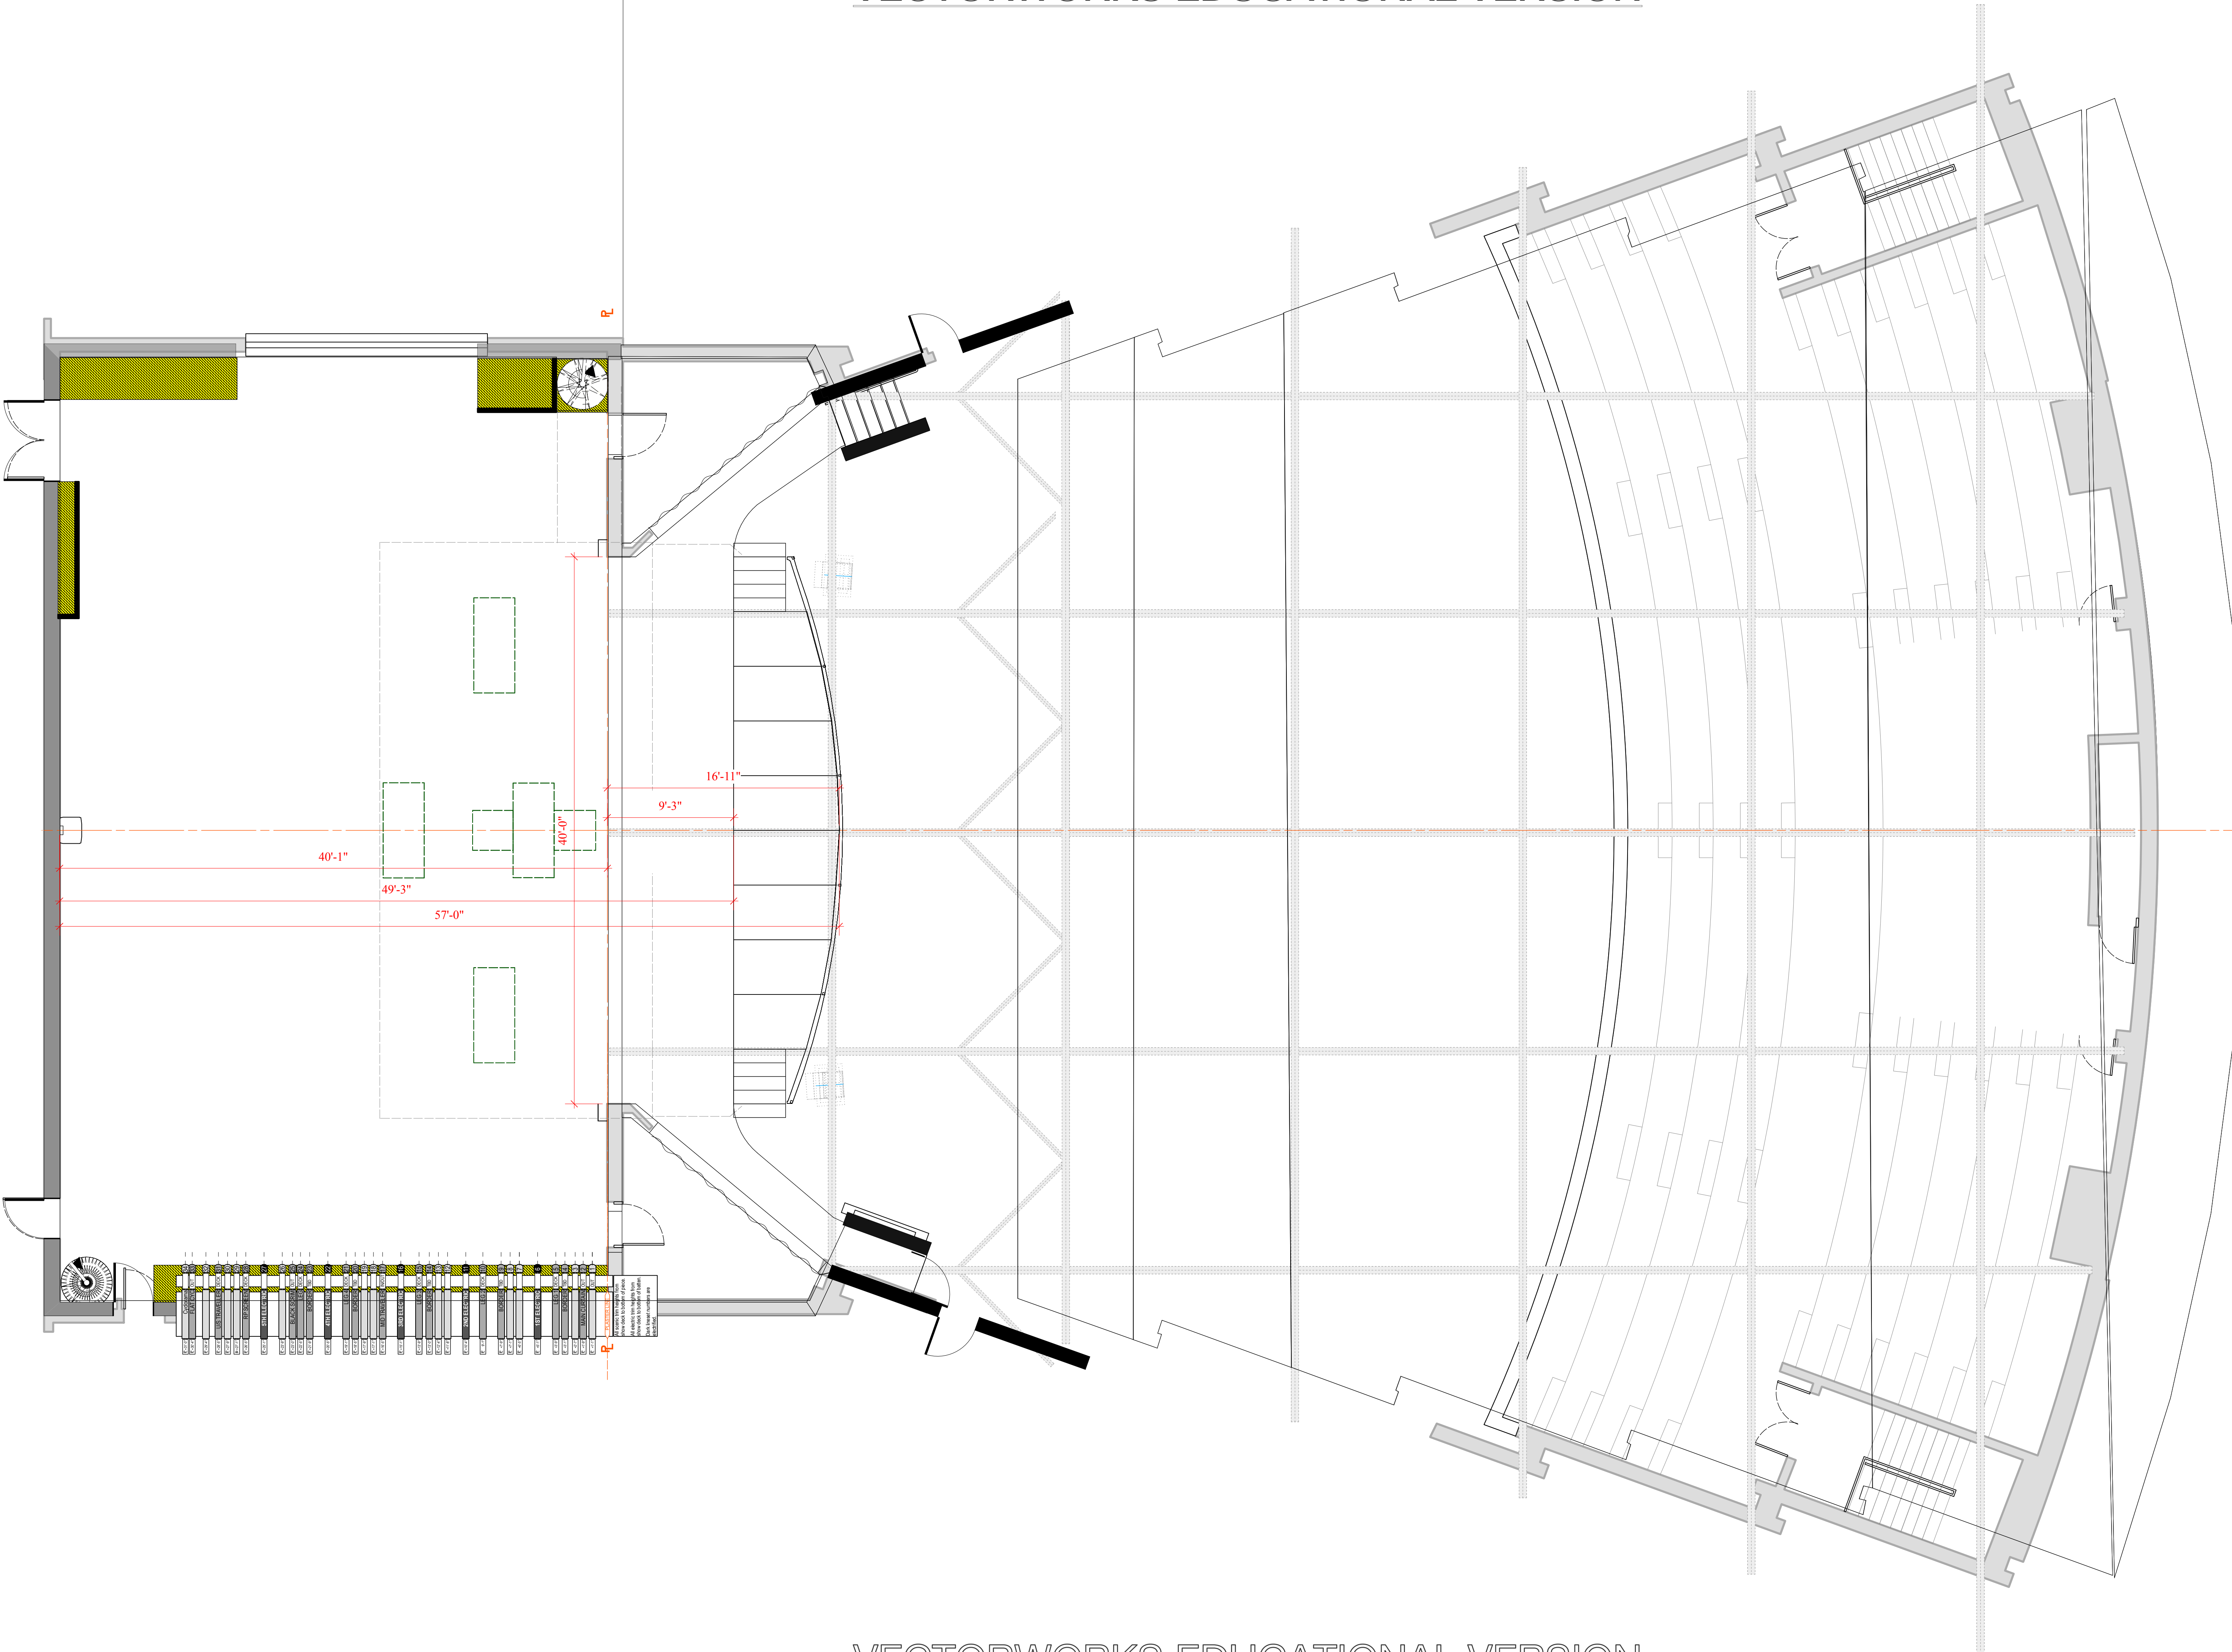

MIDDLE TENNESSEE STATE UNIVERSITY
THEATER & DANCE
 PRESENTS
SHOW

DIRECTOR	DIRECTOR
SM	SM
SCENIC	SCENIC
LIGHTING	LIGHTING
COSTUMES	COSTUMES
PROPERTIES	PROPERTIES
SOUND	SOUND

THIS DRAWING REPRESENTS VISUAL CONCEPTS AND CONSTRUCTION SUGGESTIONS ONLY. IT DOES NOT REPLACE THE KNOWLEDGE AND ADVICE OF A LICENSED STRUCTURAL ENGINEER. THE DESIGNER IS UNQUALIFIED TO DETERMINE THE STRUCTURAL APPROPRIATENESS OF THIS DESIGN AND WILL NOT ASSUME RESPONSIBILITY FOR IMPROPER ENGINEERING OR USE.

SCALE	1:1	PLATE
DRAWN BY	JU	
CREATED		
REVISED	DATE	
FILE		



R E S E N T S
SHOW

DIRECTOR	DIRECTOR
SM	SM
SCENIC	SCENIC
LIGHTING	LIGHTING
COSTUMES	COSTUMES
PROPERTIES	PROPERTIES
SOUND	SOUND

THIS DRAWING REPRESENTS VISUAL CONCEPTS AND CONSTRUCTION SUGGESTIONS ONLY. IT DOES NOT REPLACE THE KNOWLEDGE AND ADVICE OF A LICENSED STRUCTURAL ENGINEER. THE DESIGNER IS UNQUALIFIED TO DETERMINE THE STRUCTURAL APPROPRIATENESS OF THIS DESIGN AND WILL NOT ASSUME RESPONSIBILITY FOR IMPROVED OR CHANGING CODES.

PALE:	1:1	
DRAWN BY:	JU	
CREATED:		
REVISED:	DATE	
DATE		

OF 8



PALE	1:1	PLATE  OF 8
DRAWN BY:	JU	
CREATED:		
REVISED:	DATE	
DATE		

Tucker Prep-P&T February 2020 rev



RECTOR	DIRECTOR
MANAGER	SM
TECHNICAL	SCENIC
LIGHTING	LIGHTING
COSTUMES	COSTUMES
PROPERTIES	PROPERTIES
SOUND	SOUND

PALE	1:1	PLATE  OF 8
DRAWN BY:	JU	
CREATED:		
REVISED:	DATE	
DATE		

Tucker Prep - Fall February 2020 - new